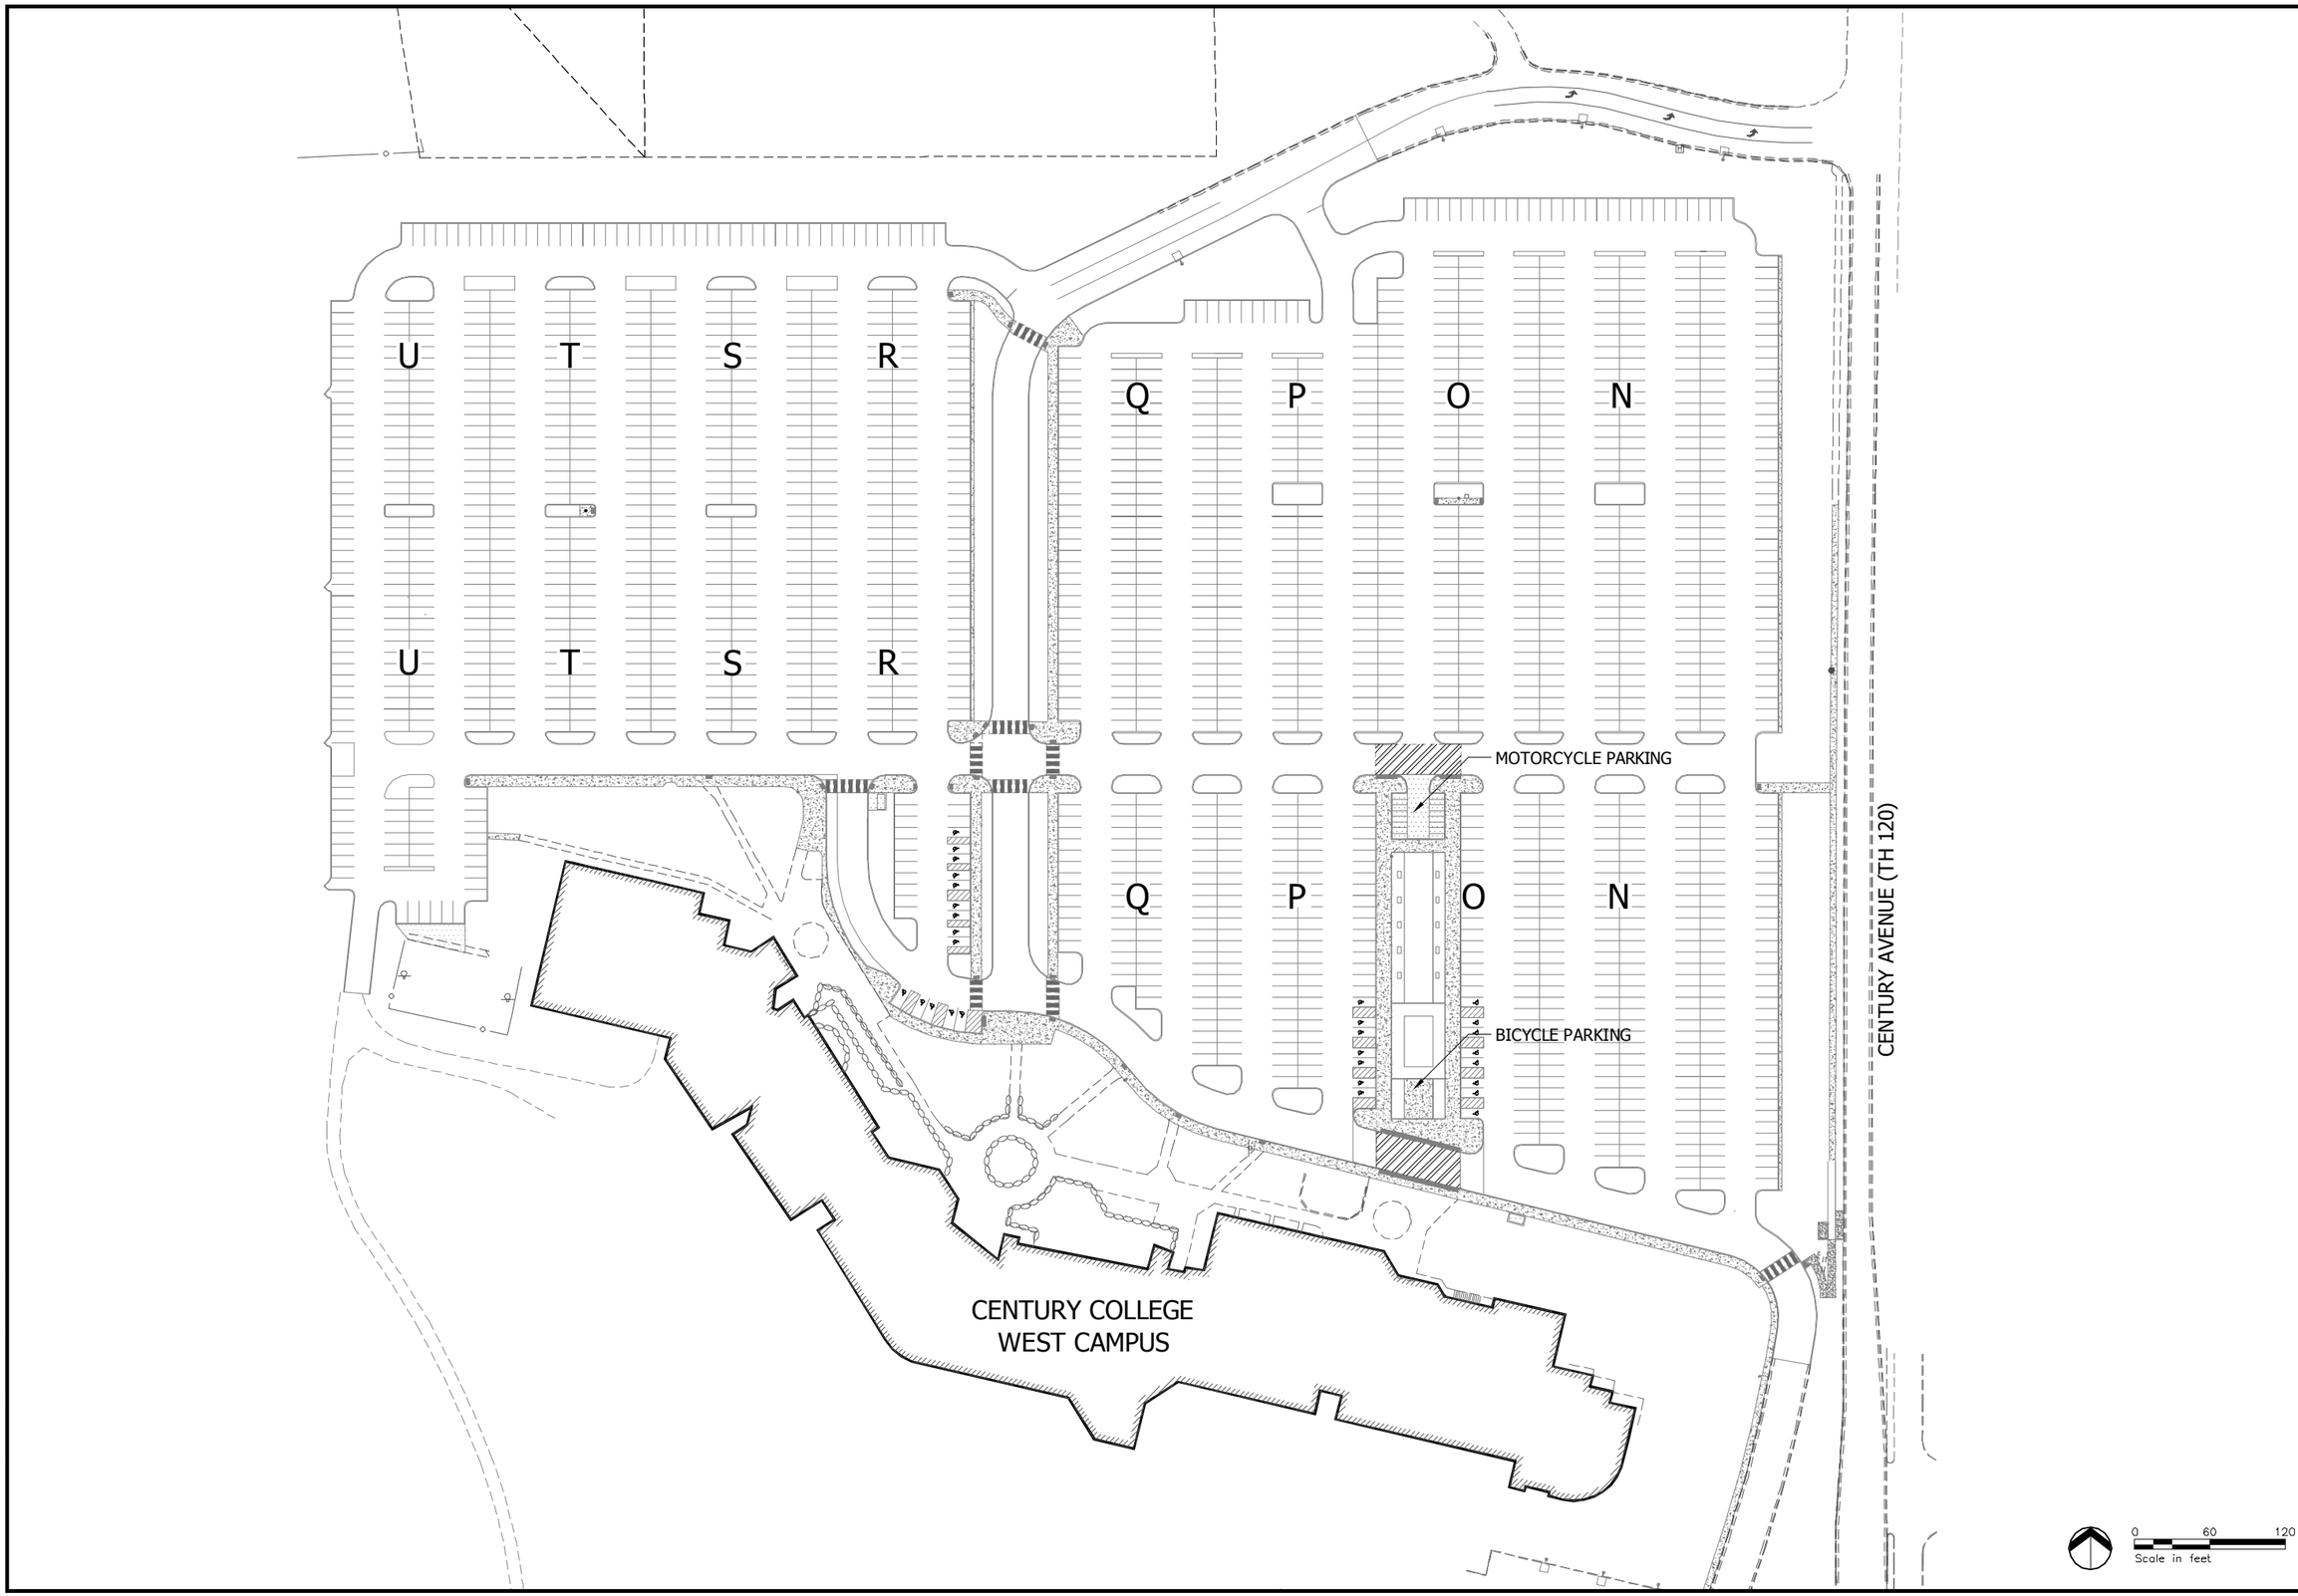

Bonestroo
2335 Highway 36 W
St. Paul, MN 55113
Ph: 651-636-4600
Fax: 651-636-1311

I HEREBY CERTIFY THAT THIS PLAN, SPECIFICATION, OR REPORT WAS PREPARED BY ME OR UNDER MY DIRECT SUPERVISION AND THAT I AM A DULY LICENSED LANDSCAPE ARCHITECT UNDER THE LAWS OF THE STATE OF MINNESOTA

PRINT NAME: _____

SIGNATURE: _____ LIC. NO. _____

DATE: _____

CENTURY COLLEGE, MINNESOTA

WEST CAMPUS PARKING LOT RECONSTRUCTION

SEPTEMBER 2009

WEST CAMPUS PARKING LOT MAP

NO.	REVISION	DATE

SURVEY	
DRAWN	
DESIGNED	
APPROVED	
PROJ. NO.	259108001

SHEET NUMBER

K:\2591\259108001\CAD\Dwg\259108001_Campus Parking Lot Map.dwg 9/21/2009 5:05:48 PM